



EXISTING
PEDESTRIAN
ACCESS POINT
WITH NEW GATE

PROPOSED SOIL
STORAGE AND
WASTE
MANAGEMENT AREA

PROPOSED NEW
BURIAL AREA

PROPOSED NEW
CHILDREN'S AREA
INDICATIVE PATH TO
BE DISCUSSED

EXISTING CREMATED
REMAINS AREA

NEW CREMATED
REMAINS AREA

POTENTIAL NEW
VEHICLE
ACCESS GATES

POTENTIAL NEW
ACCESS
SUBJECT TO
DISCUSSIONS
WITH ADJACENT
LANDOWNER
AND PLANNING

EXISTING 1.2m
GRAVEL PATHWAY

EXISTING
BURIAL AREA

EXISTING
ACCESS
THROUGH
CHURCHYARD

EXISTING 1.2m
TARMAC PATHWAY

EXISTING
CREMATED
REMAINS AREA

EXISTING
BURIAL AREA

PROPOSED NOTICE
BOARD , LITTER AND
DOG LITTER BINS
LOCATION

EXISTING
PEDESTRIAN KISSING
GATE ACCESS FROM
HORSBRERE BROOK

PROPOSED
WOODLAND GLADE
CREMATED REMAINS
AREA

EXISTING
CHILDREN'S
AREA

PROPOSED
CREMATED REMAINS
AREA

PROPOSED CREMATED REMAINS AREA

PROPOSED NEW
BURIAL AREA

PROPOSED NEW
BURIAL AREA

PROPOSED
CREMATED REMAINS
AREA


EXISTING
VEGETATION AND
HEDGEROW

POSSIBLE FUTURE
WOODLAND
CREMATED REMAINS
AREA


GARDEN OF
REMEMBRANCE
REFLECTION
AREA

POSSIBLE FUTURE
WOODLAND
CREMATED REMAINS
AREA

EXISTING
VEGETATION AND
HEDGEROW

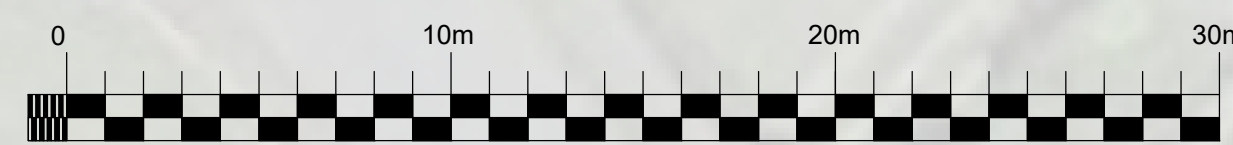

- APPLICATION BOUNDARY (6264m² , 1.54 acres , 0.62 ha)
- 30m NO BURIAL OFFSET FROM STREAM
- EXISTING BURIAL WITH MEMORIALISATION
- VACANT BURIAL PLOT
- CREMATED REMAINS PLOTS
- CHILDREN'S PLOTS
- 1.8m COMPACTED GRAVEL CELLULAR GRID PATHWAY
- EXISTING 1.2m GRAVEL PATHWAY
- EXISTING 1.2m TARMAC PATHWAY (TO BE WIDENED TO 1.8m GRAVEL PATHWAY STABILITY OF EXISTING PATH SURFACE AND MATCHING OF NEW AND OLD TO BE CONFIRMED)
- EXISTING BENCH LOCATION
- EXISTING BURIAL PLOT
- PROPOSED NEW BURIAL AREA
- PROPOSED NEW CREMATED REMAINS AREA
- EXISTING CREMATED REMAINS AREA
- PROPOSED WOODLAND CREMATED REMAINS AREA
- PROPOSED NEW CHILDREN'S AREA
- POTENTIAL NEW ACCESS SUBJECT TO DISCUSSIONS WITH ADJACENT LANDOWNER AND PLANNING
- NEW LANDSCAPED AREA
- NEW YEW / BUXUS HEDGING 0.75m (Spread of box caterpillar to be investigated)
- EXISTING TREES
- PROPOSED TREES
- PROPOSED BENCH
- EXISTING HEDGEROW AND VEGETATION
- NOTICE BOARD LOCATION
- SERVICE YARD REFUSE BIN
- CEMETERY LITTER BIN
- DOG LITTER BIN
- PROPOSED BOLLARD LIGHTING LOCATION

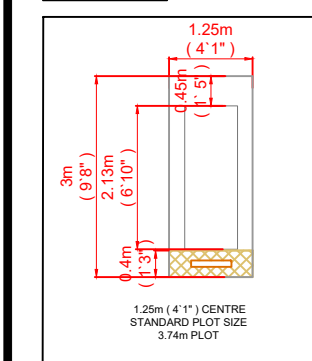


01	27.04.22	Amended as per client instructions	PC
Rev	Date	Description	By

CLIENT
BROCKWORTH PARISH COUNCIL

PROJECT
BROCKWORTH CEMETERY

TITLE
EXISTING CEMETERY WITH
FUTURE BLOCK PLAN

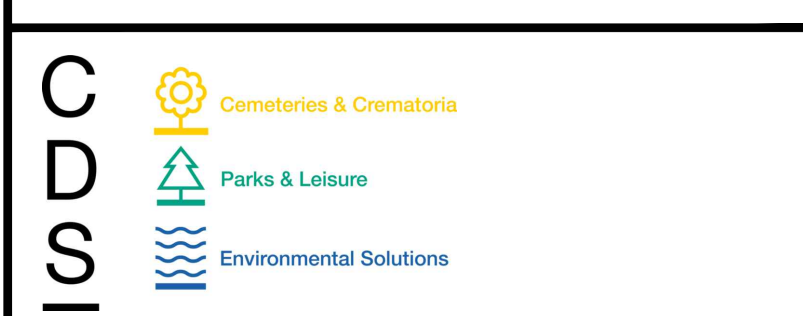

The CDS Group
Building 51, Wrest Park
Silsoe, Bedfordshire
MK45 4HS

+44 (0)1525 864387
www.thecdsgroup.co.uk

Drawn by: PC	Approved by: AJ	Drawing Status: ISSUED
Scale 1:200 @ A1 Sheet 1 of 1	Date: APR 2022	

Drawing : D210027_CDS_EN_ZZ-DR-L-010.001